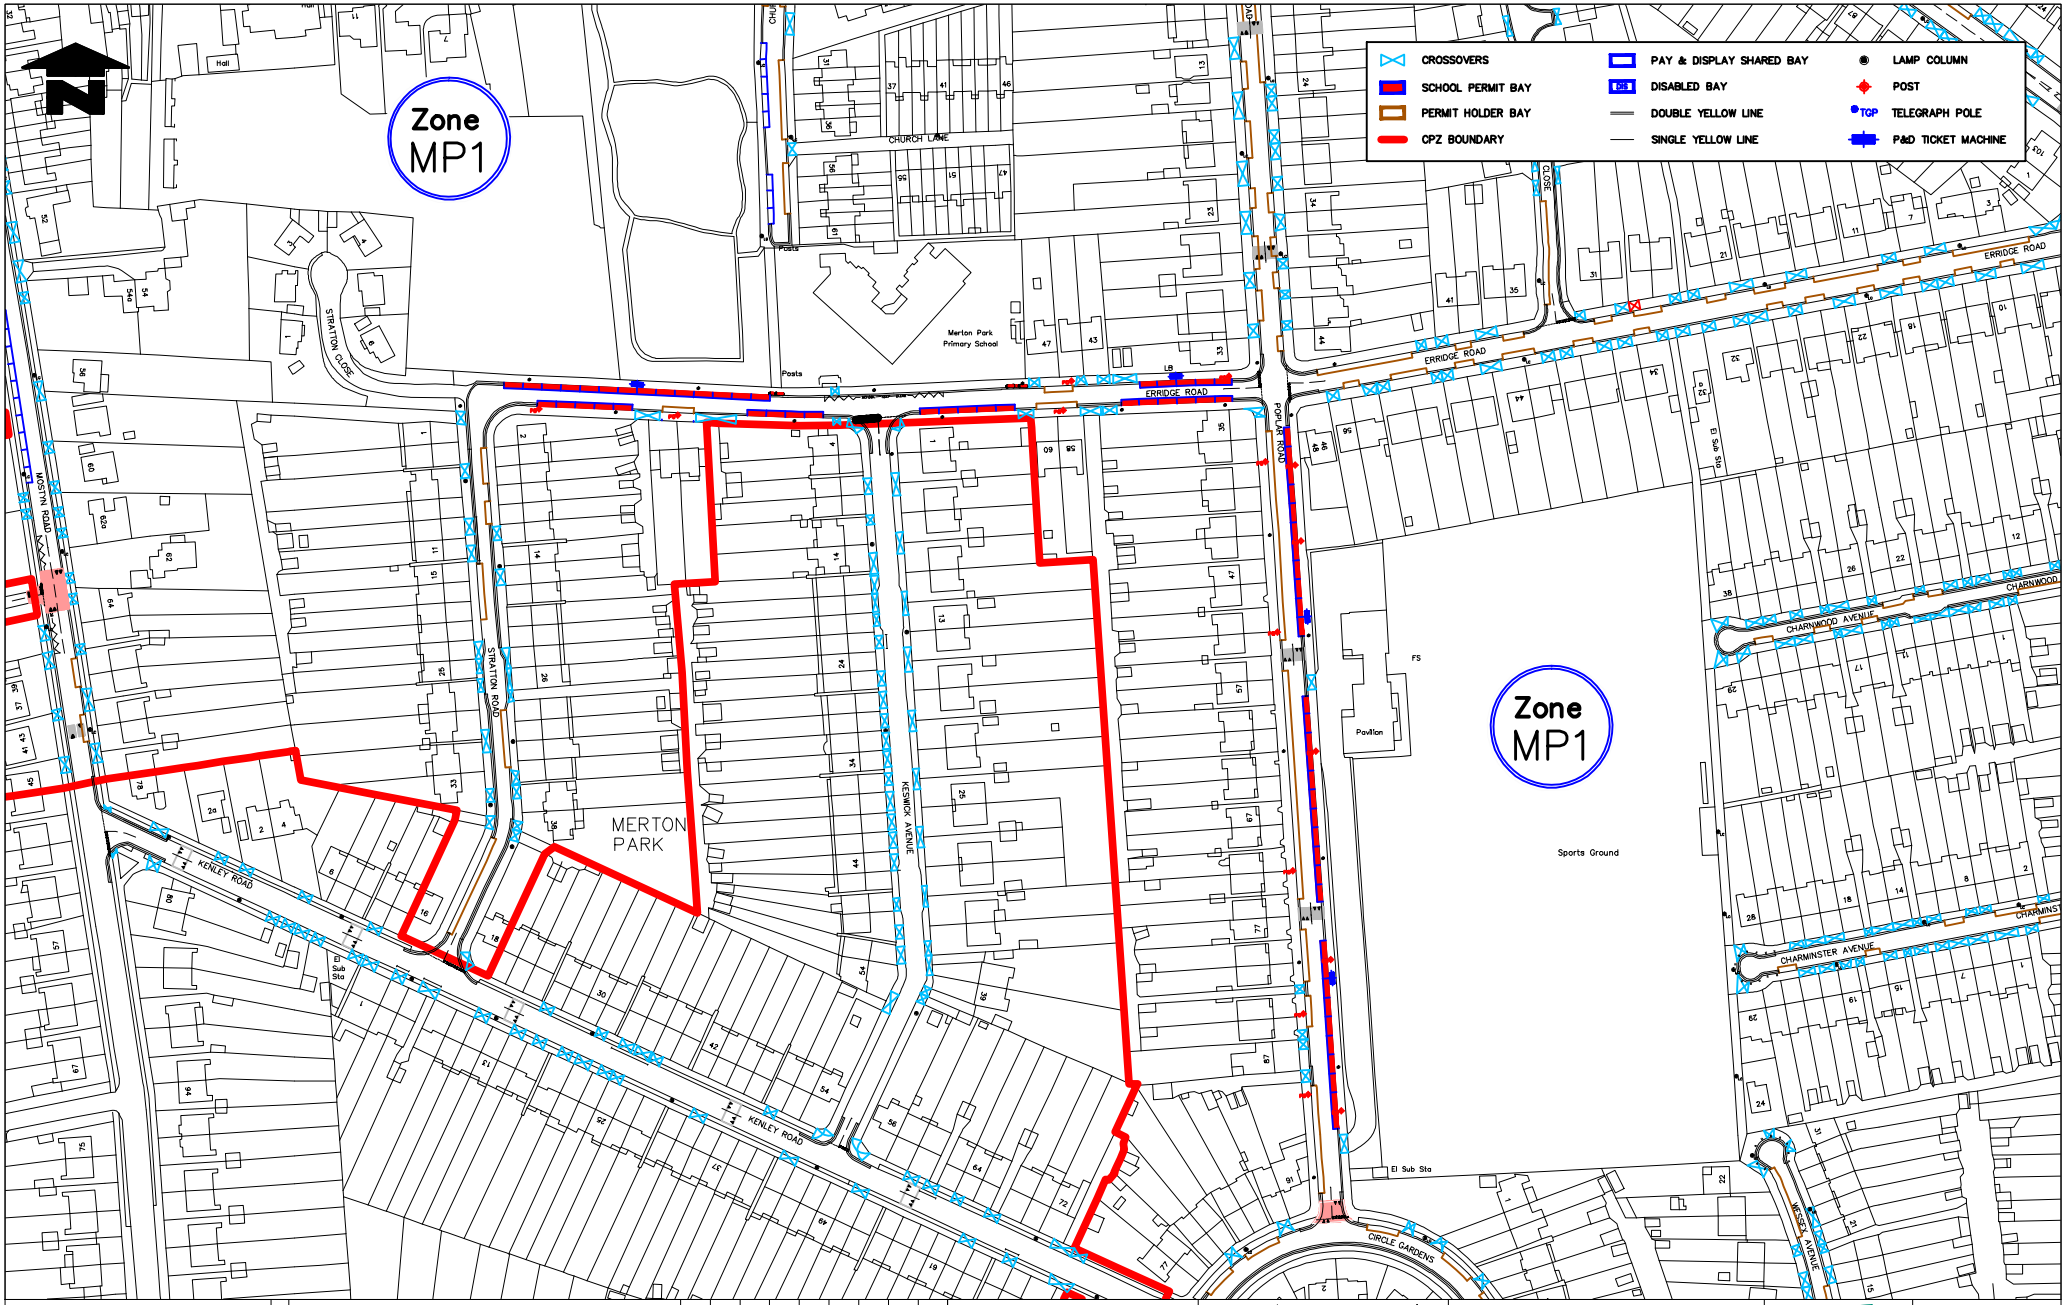

Notes
Do not scale from this drawing

Rev.	Revisions	Drawn	Dtg.	Date	Chkd.	Dtg.	Date	App.	Dtg.	Date

Street Scene & Waste
environment & regeneration

TRAFFIC & HIGHWAYS

Reproduced from/based upon the Ordnance Survey's 1:1250 maps with the permission of the Controller of H.M.S.O., Crown Copyright Reserved. Unauthorised reproduction infringes Crown copyright © and may lead to prosecution or civil proceedings. London Borough of Merton 100019259 2012

Drawn by S.G.S.	Dtg.	Date 00 May 2002
Checked by	Dtg.	Date 00 May 2002
Approved by	Dtg.	Date 00 May 2002

PROJECT
Controlled Parking Zones
MP1

TITLE
Merton Park Primary
Parking Locations

merton
Merton Civic Centre
London Road
Morden, Surrey
SM4 5DX
www.merton.gov.uk

Drawing No. Z78-203-MP1
Revision -
Classification
Scale NTS

A4